Upper Bristol Road - Lost and Additional Parking Plan

Bath and North East Somerset

Author: K. Gardom

Date: 07/06/2021

0 50 100m

Scale: 1:2500

Bath & North East Somerset Council

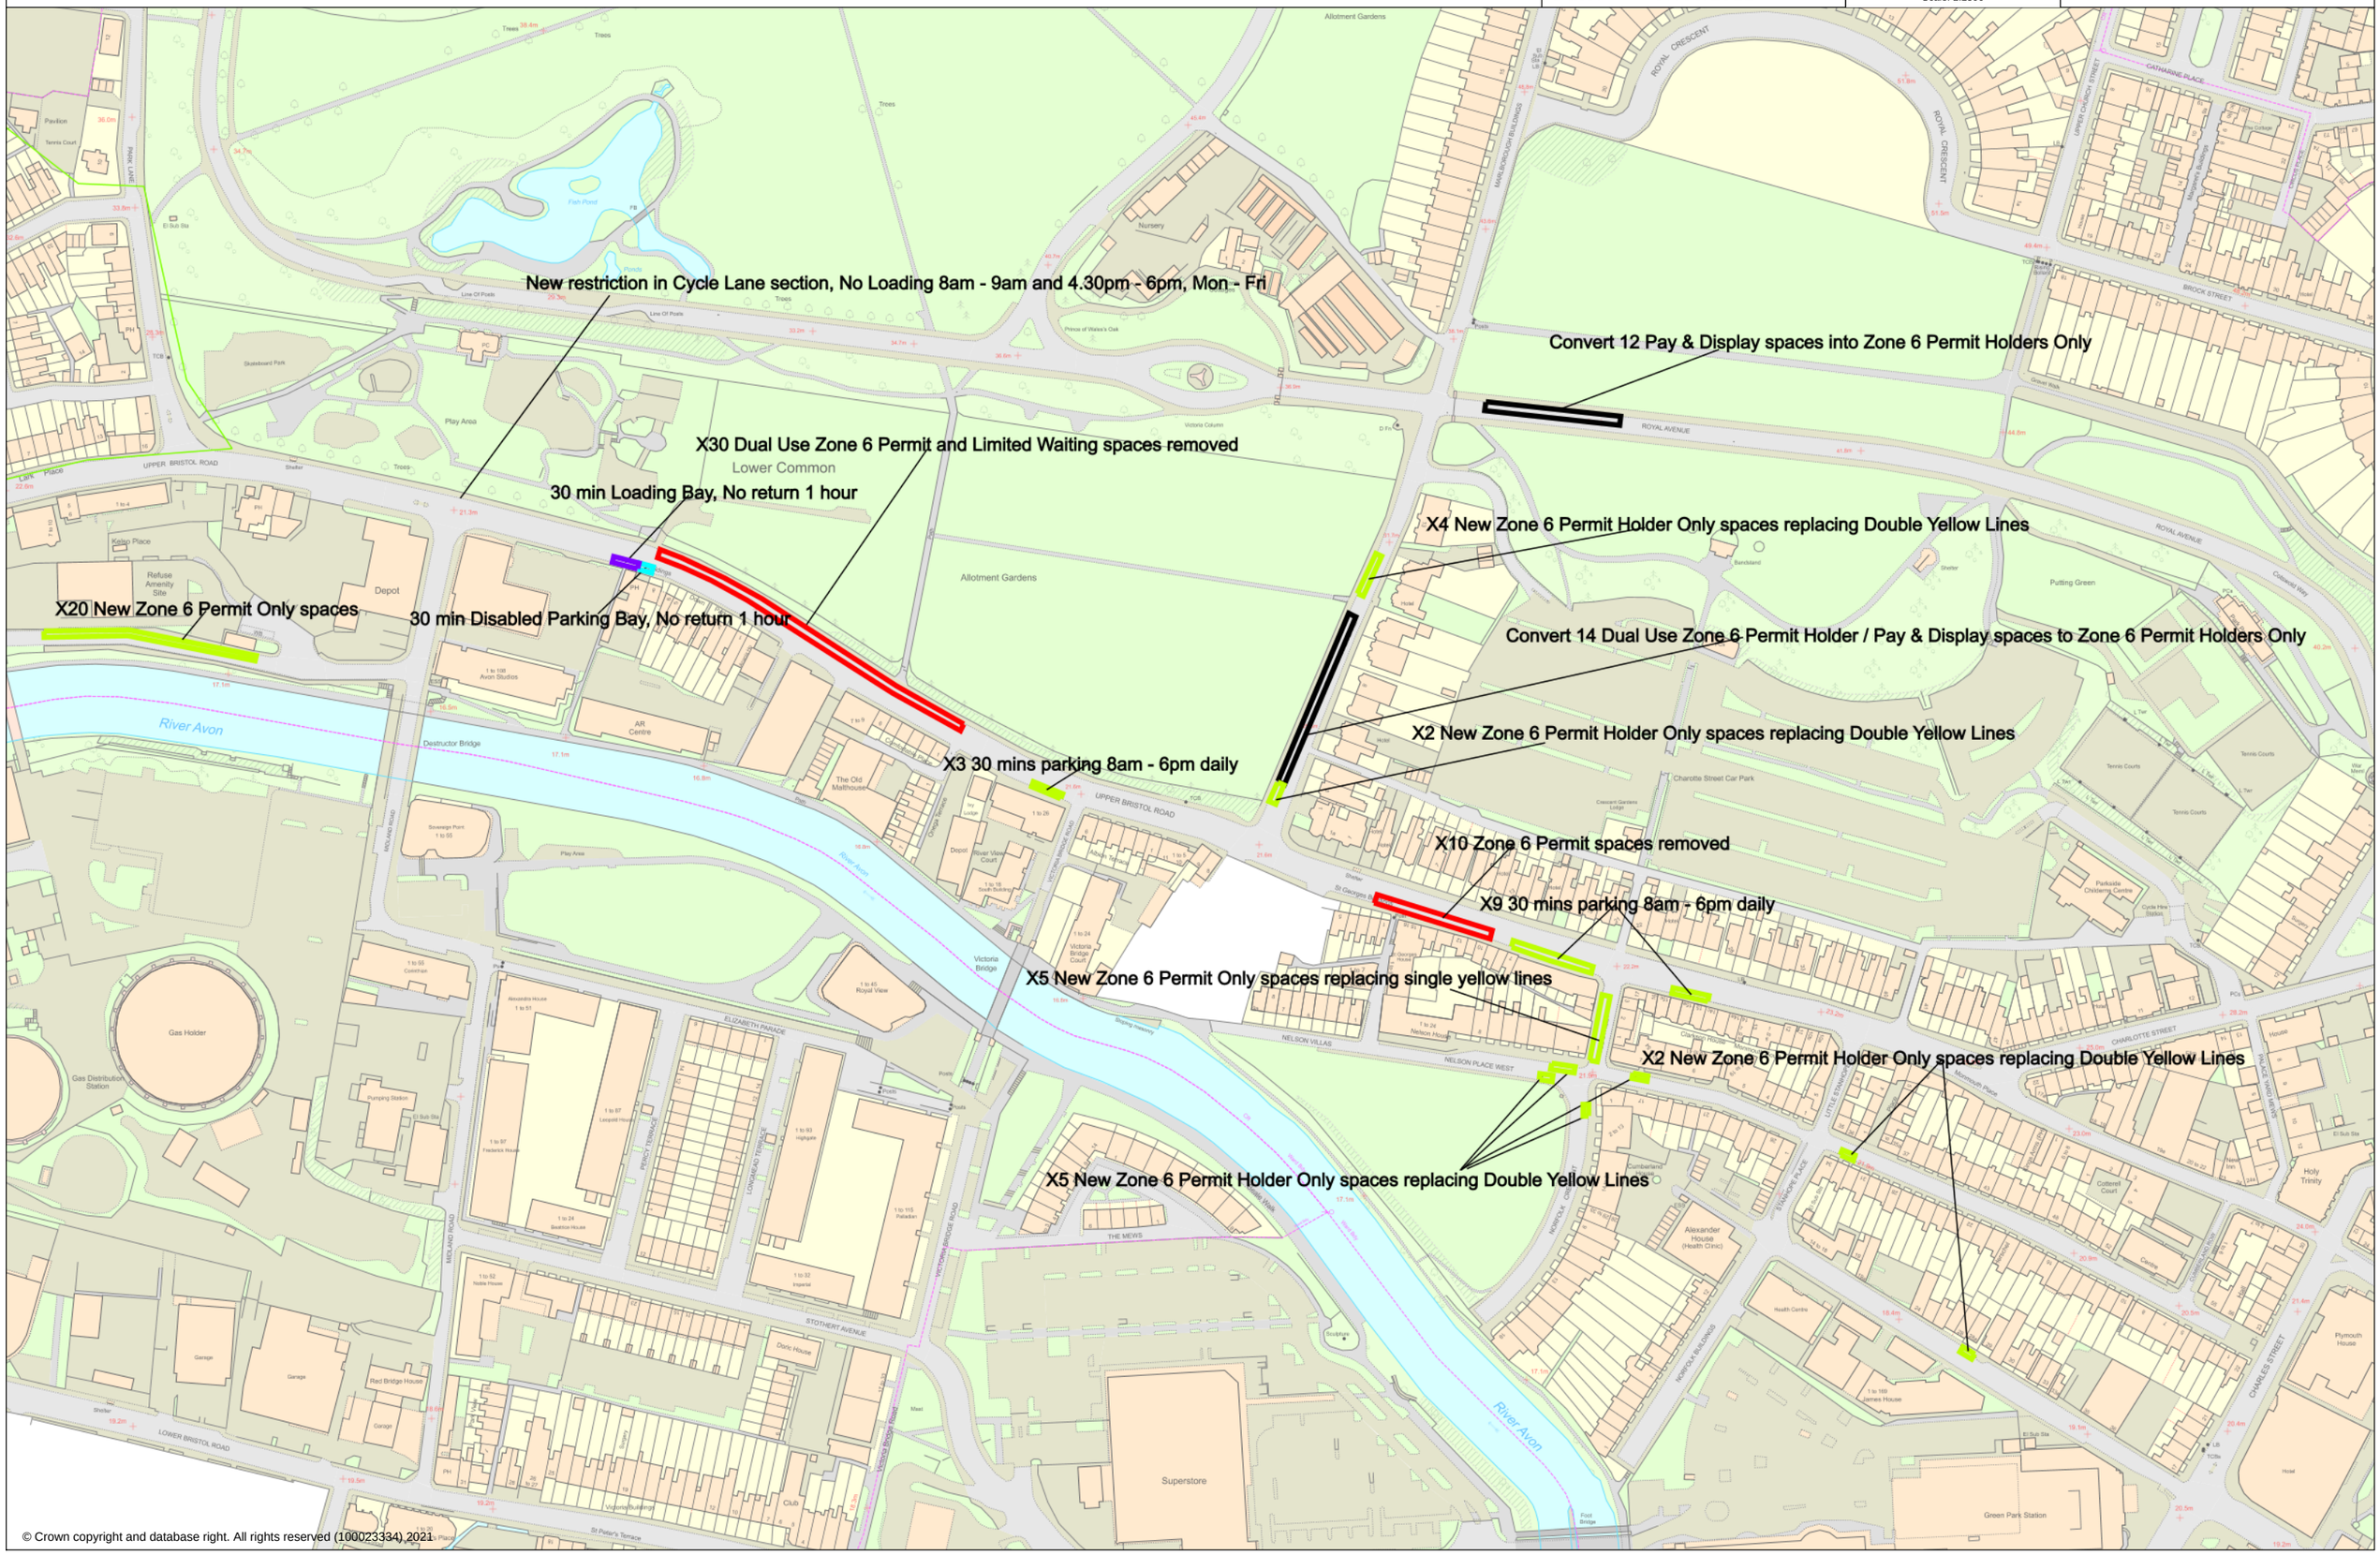

© Crown copyright and database right. All rights reserved (100023334) 2021