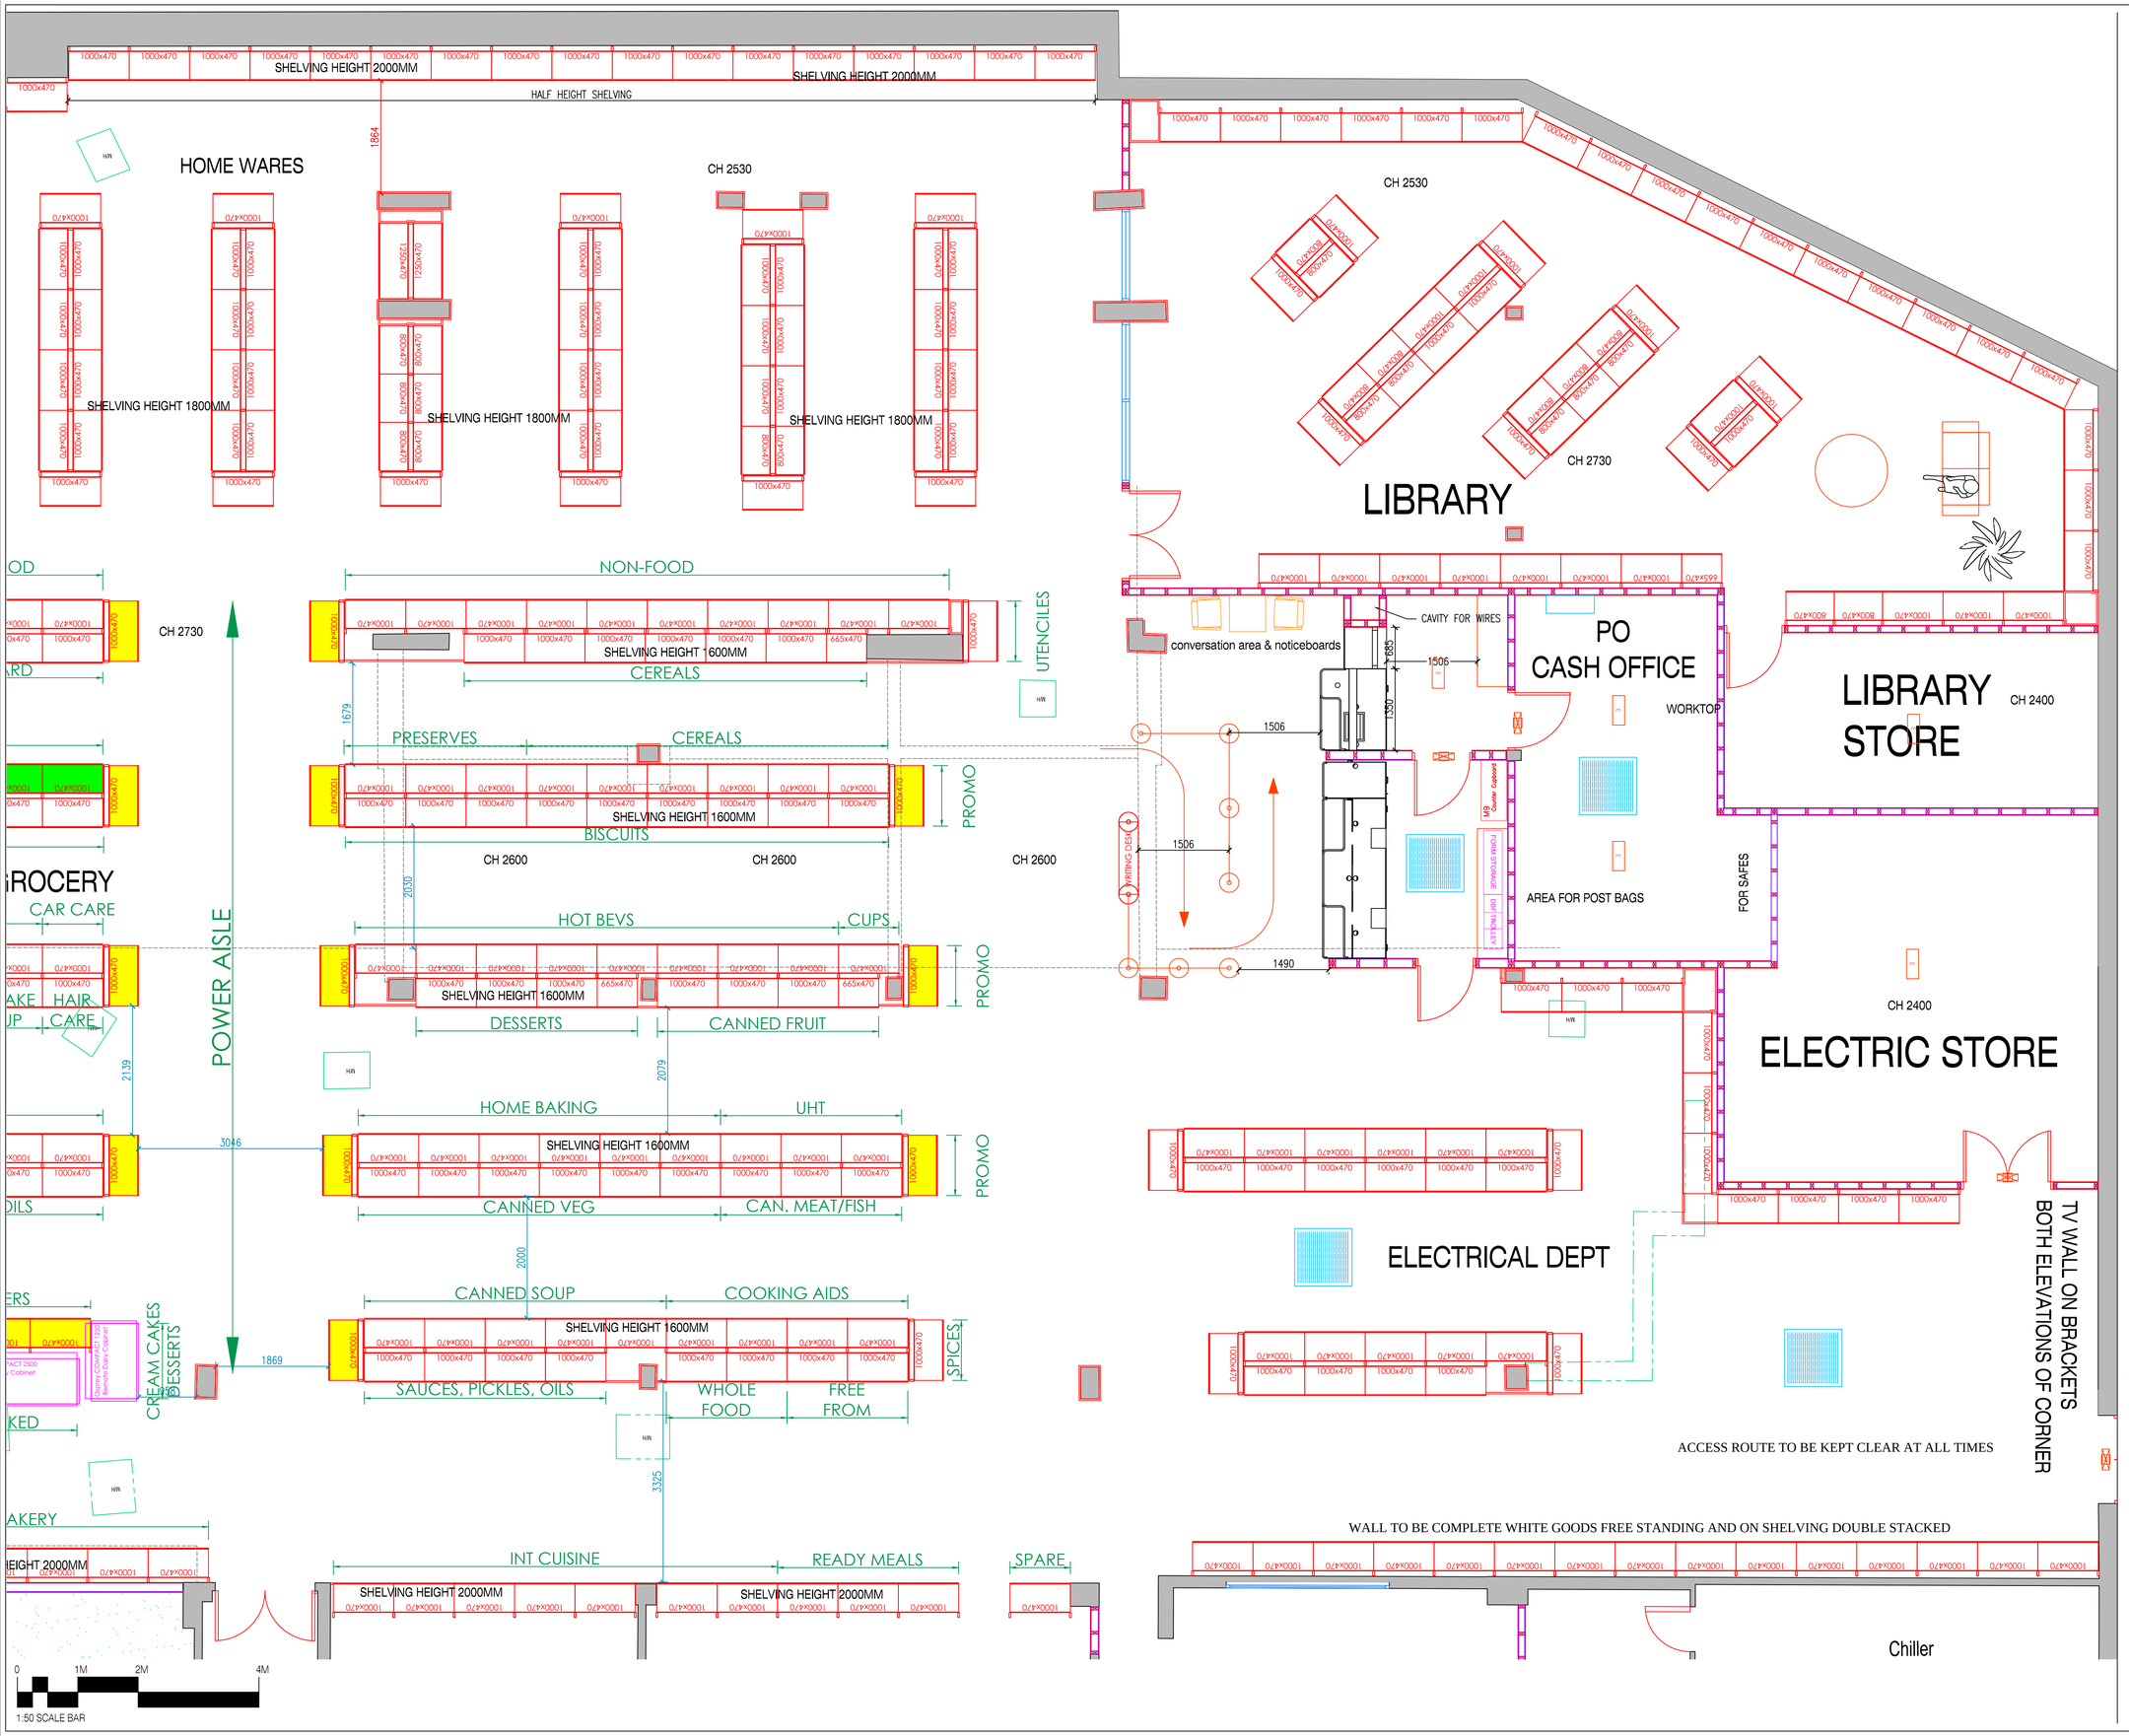

DRAWING AMENDMENT NOTES

REV	DESCRIPTION	BY	DATE

RETAIL BACK

TOTAL DESIGN
SHOPFITTING SERVICES LTD
Unit 5, Woodside Industrial Estate
Woodside Road, Eastleigh, Hampshire, SO50 4ET
Telephone: 023 8062 9296
E-mail: info@totaldesignshopfitting.com

PROJECT NAME:
RADSTOCK CO-OP

SITE ADDRESS:
SOMERVALE ROAD
RADSTOCK
SOMERSET
BA3 3RQ

PROJECT MANAGER:
DARREN HANSFORD

DRAWING NUMBER:
CO-OP R-Retail-Back

SCALE	DRAWING SIZE	REV
1:50	A1	AJ

ALL DRAWINGS & DESIGNS HEREIN ARE THE INTELLECTUAL PROPERTY AND COPYRIGHT MATERIAL OF ©TOTAL DESIGN SHOPFITTING SERVICES LTD 1995