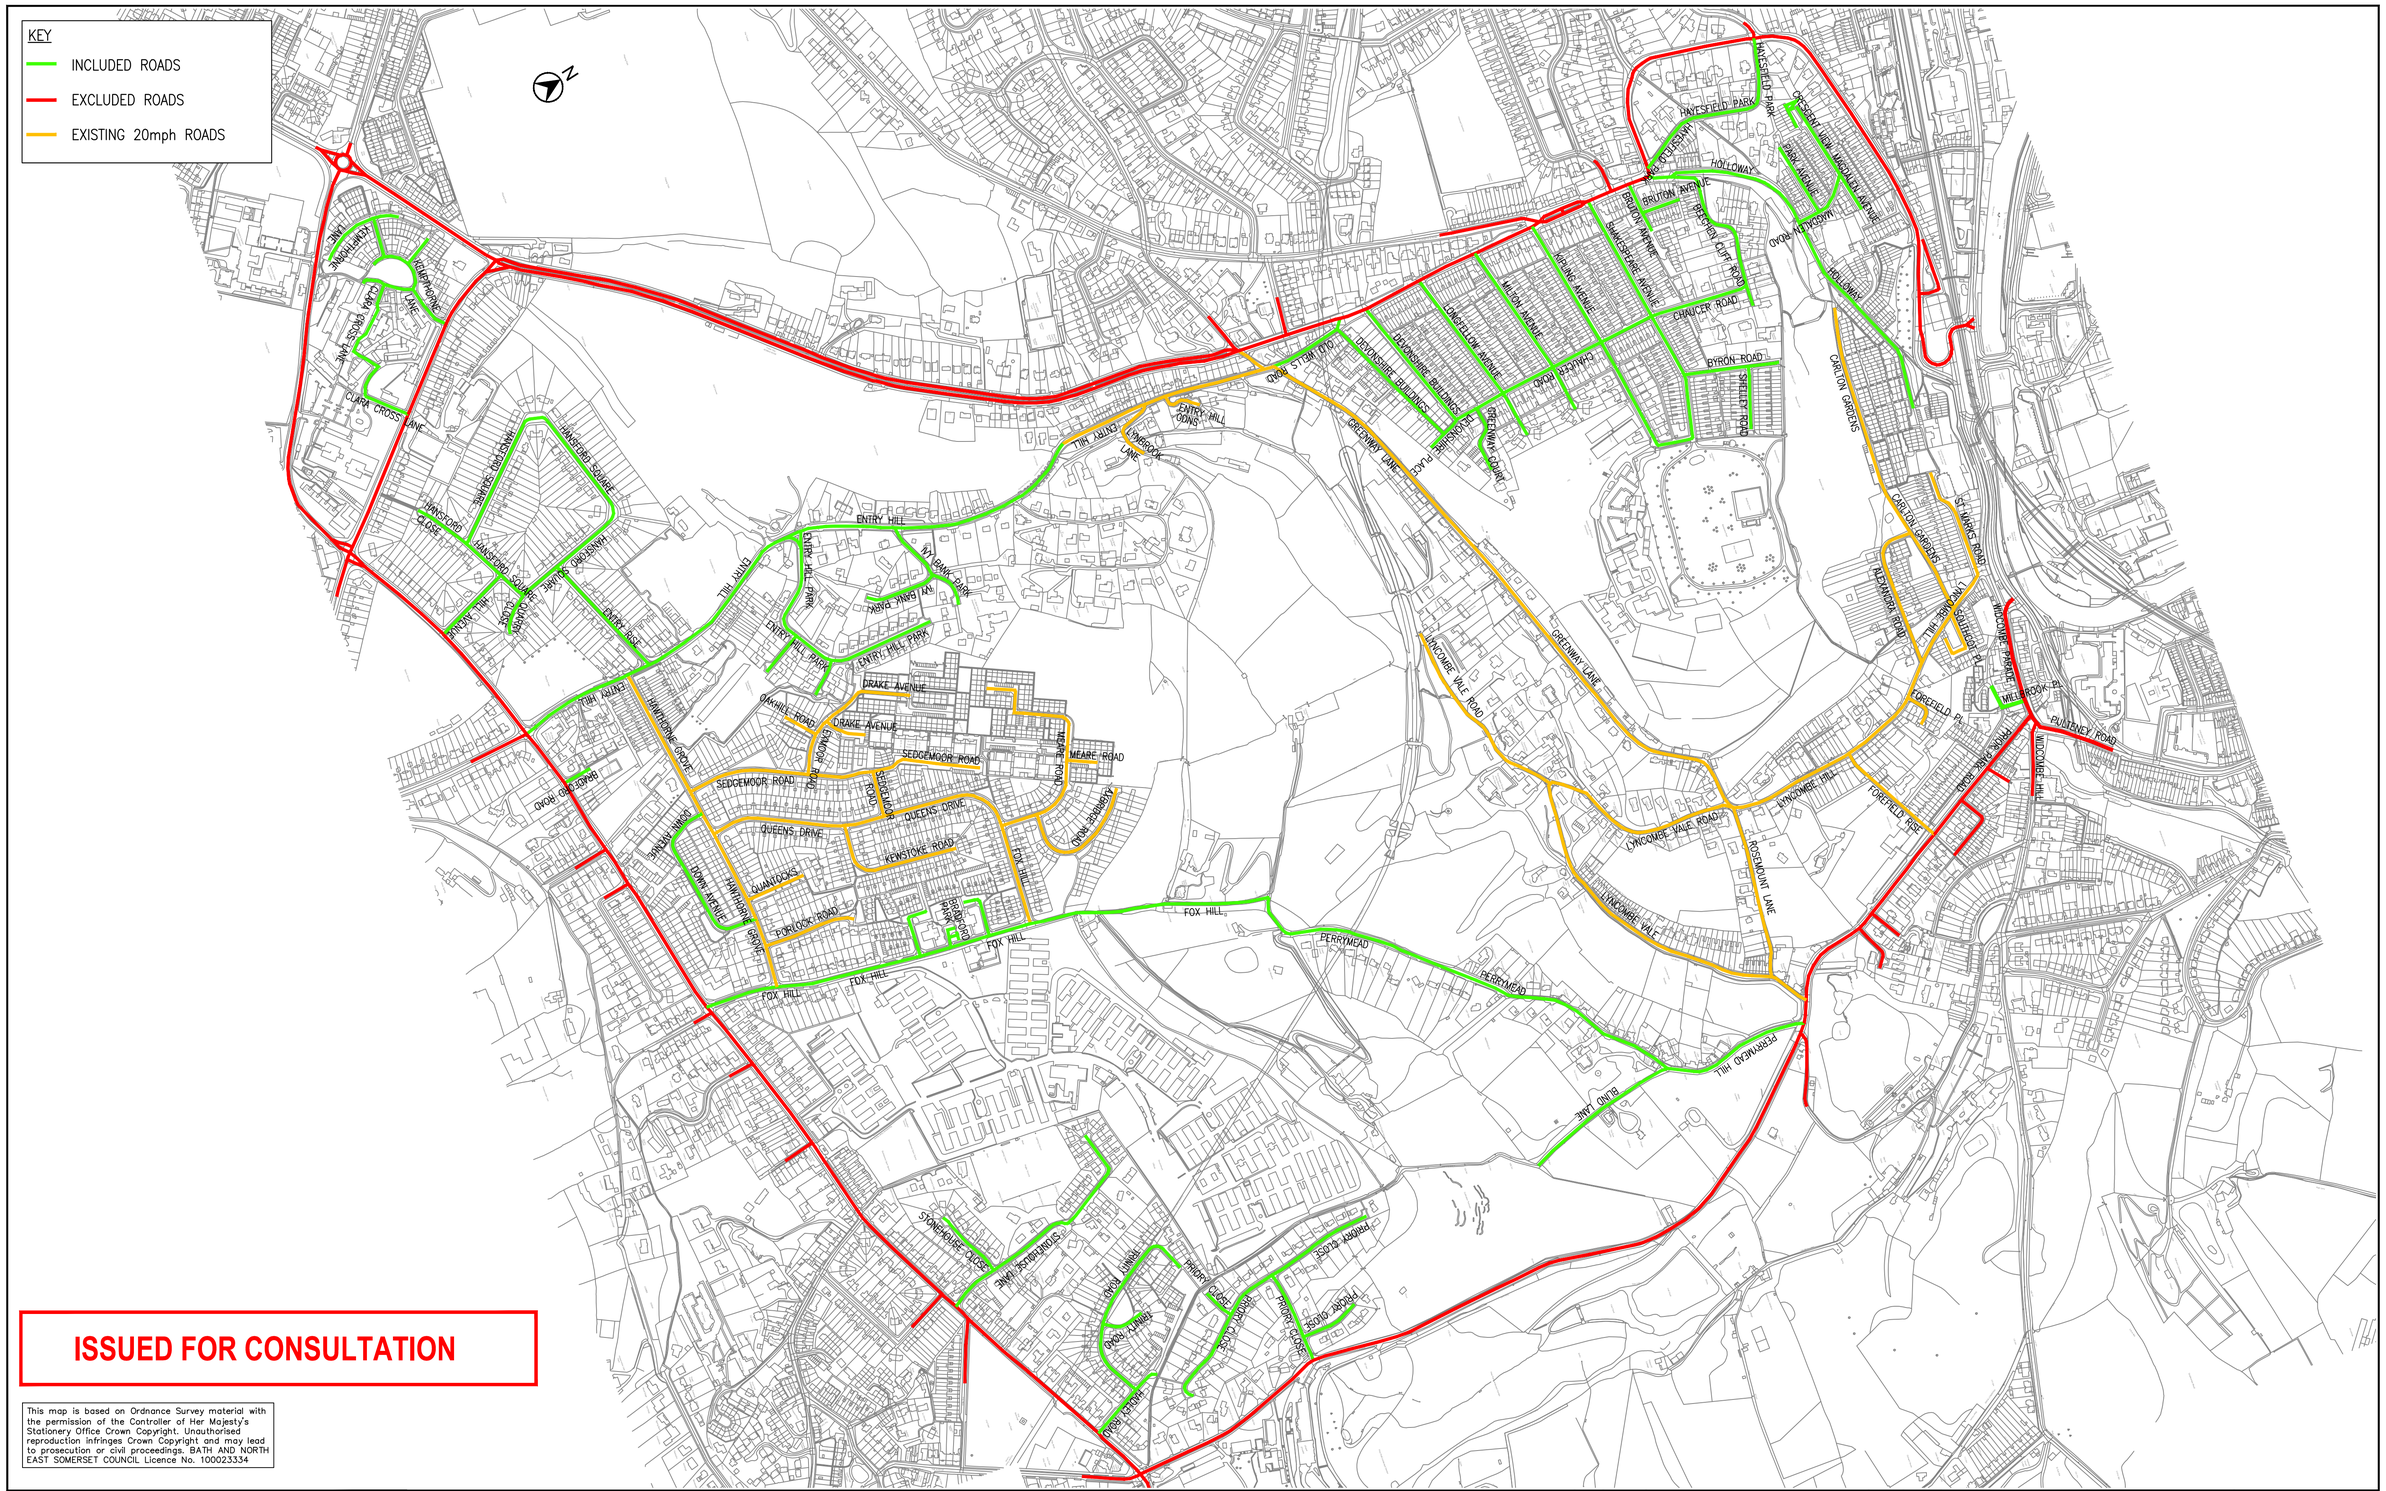

ISSUED FOR CONSULTATION

This map is based on Ordnance Survey material with the permission of the Controller of Her Majesty's Stationery Office Crown Copyright. Unauthorised reproduction infringes Crown Copyright and may lead to prosecution or civil proceedings. BATH AND NORTH EAST SOMERSET COUNCIL Licence No. 100023334

Bath & North East Somerset Council

KELVIN PACKER
SERVICE MANAGER – HIGHWAYS AND PARKING
ENVIRONMENTAL SERVICES

PRODUCED BY: DESIGN GROUP

SCHEME TITLE: 20MPH SPEED LIMIT AREA 13 – LYNCOMBE/WIDCOME

DRAWING TITLE: PROPOSED TRAFFIC REGULATION ORDERS

REV.	DATE	REVISIONS	DRWN.	CHKD.	APROV.

DATE OCT '14	DRAWN BY TJ	APPROVED BY SC
SCALE NTS	CHECKED ST	
CLIENT REF.		
DRAWING No. TC8115/13/100		REV.