REPRODUCED BY PERMISSION OF ORDNANCE SURVEY ON BEHALF OF HMSO. CROWN COPYRIGHT AND DATABASE RIGHT
OS DATA LICENCE EXPIRATION: 19.06.13
ALL RIGHTS RESERVED. LICENCE NUMBER AL100012293

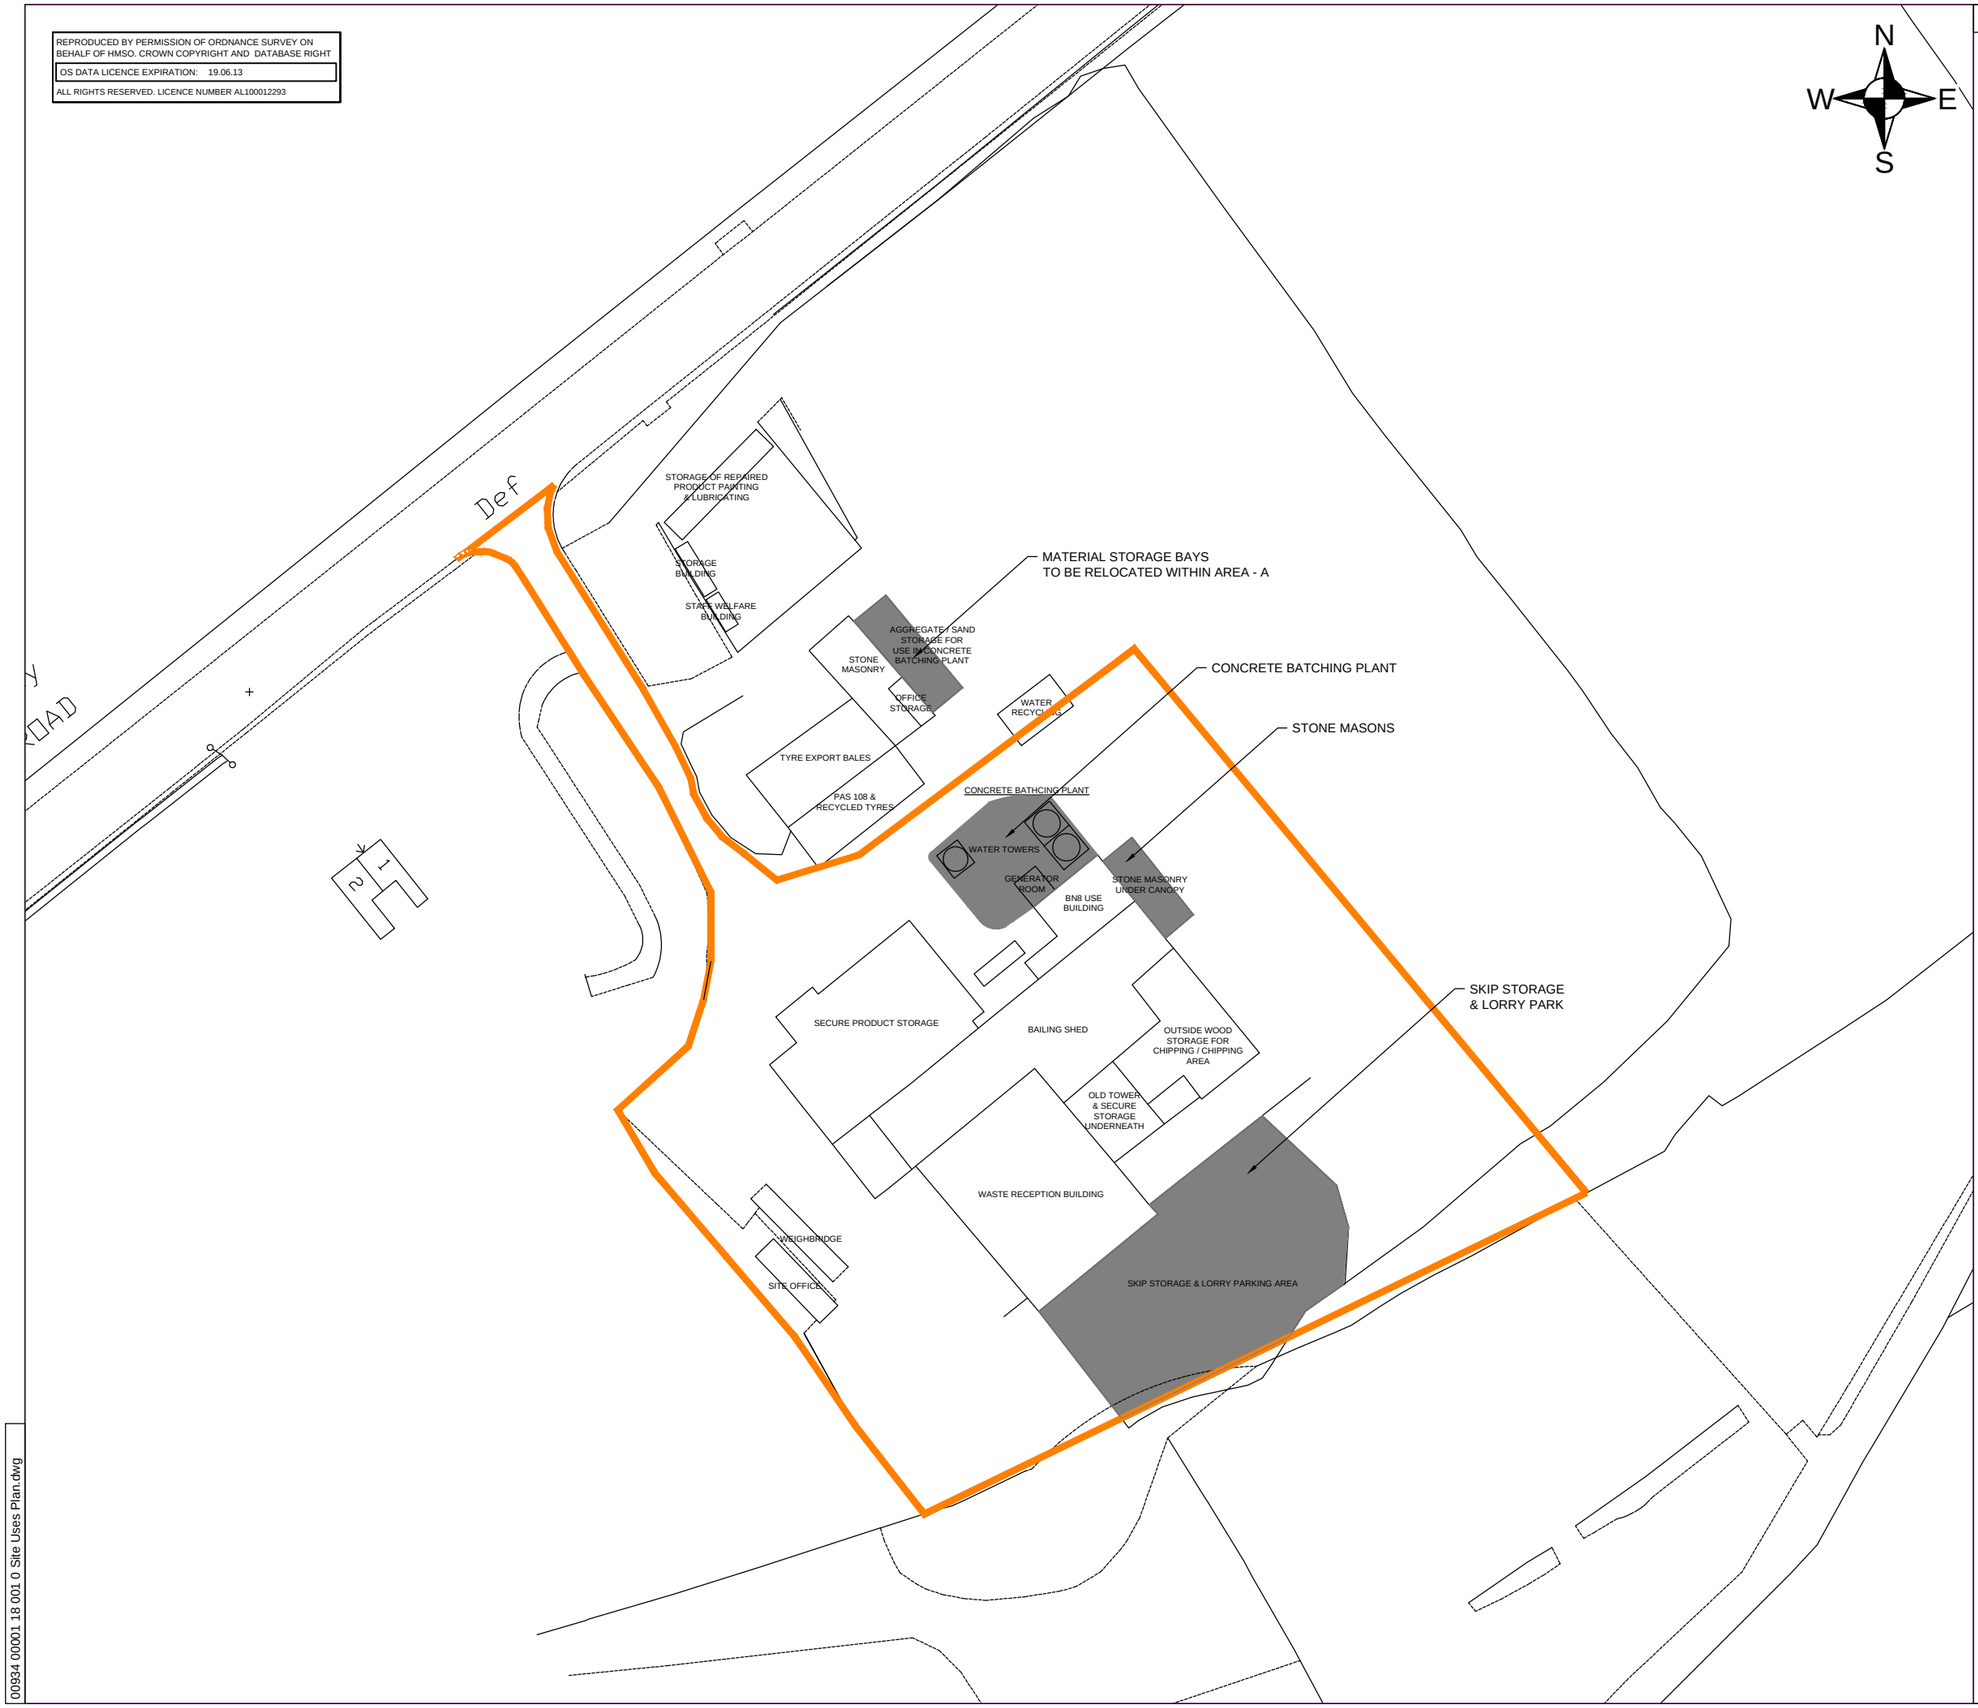

LEGEND

AREA - A

0	PS	CH	25.02.15	
Revision	By	Chk'd By	Date	Comments

SLR
TREENWOOD HOUSE
ROWDEN LANE
BRADFORD-ON-AVON
WILTS. BA15 2AU
T: 01225 309400
F: 01225 309401
www.slrconsulting.com

Site
ROMAN ROAD, ODD DOWN

Project
FULLERS EARTH WORKS

Drawing Title
PLAN 1
ANNEXE E

Scale	Date
1:500 @ A1	FEB 2015

Drawing Number	Revision
001	**0**

DRAFT

00934 00001 18 001 0 Site Uses Plan.dwg