Bath & North East Somerset Council

The Bath and North East Somerset Council
(Various Roads, North West Outer Area, Bath) (Prohibition and Restriction of Parking and Loading)
(No Stopping on Entrance Markings)
(Authorised and Designated Parking Places)
(Variation No 7) Order 201-

Parking Zones in Area
Zone B

No Parking and No Loading at Any Time
No Parking Between Times Stated & No Loading Between Times Stated
No Parking at Any Time
No Parking Between Times Stated
Limited Parking
Permit Parking Place
Permit Parking & Paid For Parking Place
Other restrictions not covered in this order

NORTH
1:1250 @ A3
NR : No Return

Locality	Bath
TRO Area	Bath North West Outer Area
Tile	D8/Proposed
Date	??/??/????

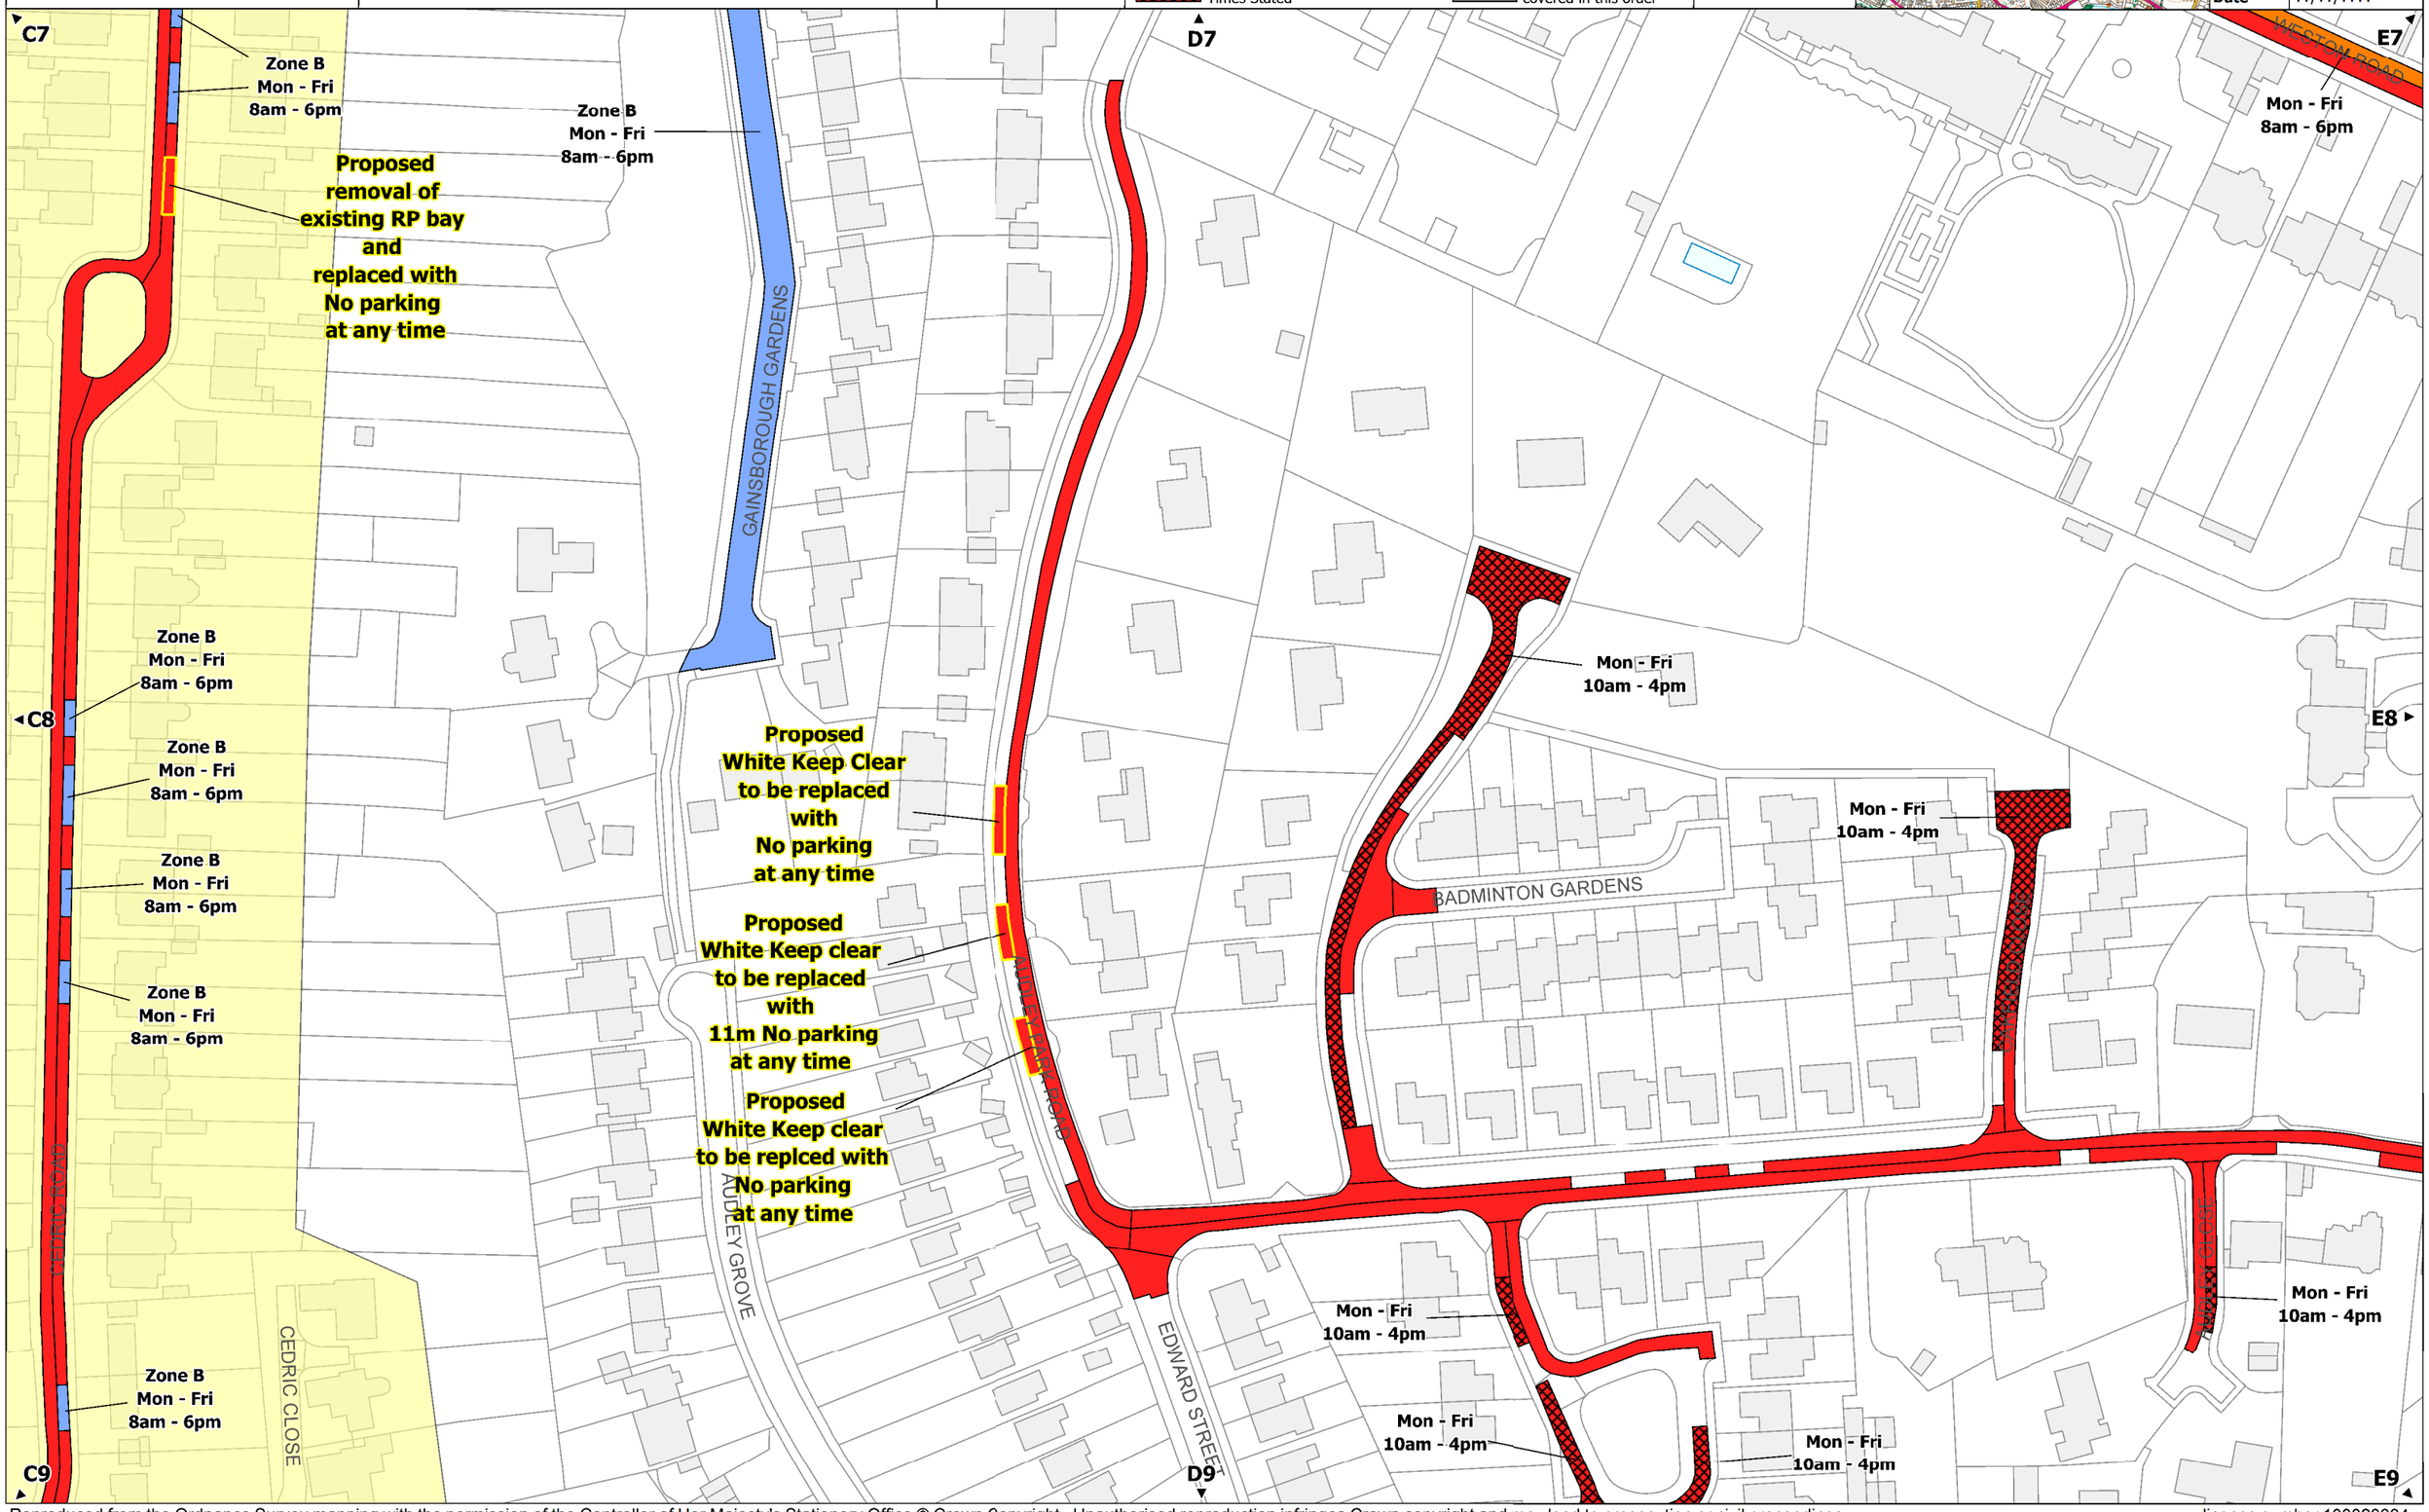

Reproduced from the Ordnance Survey mapping with the permission of the Controller of Her Majesty's Stationery Office © Crown Copyright. Unauthorised reproduction infringes Crown copyright and may lead to prosecution or civil proceedings. licence number 100023334