DRAWING No. T117 CR001

REV.

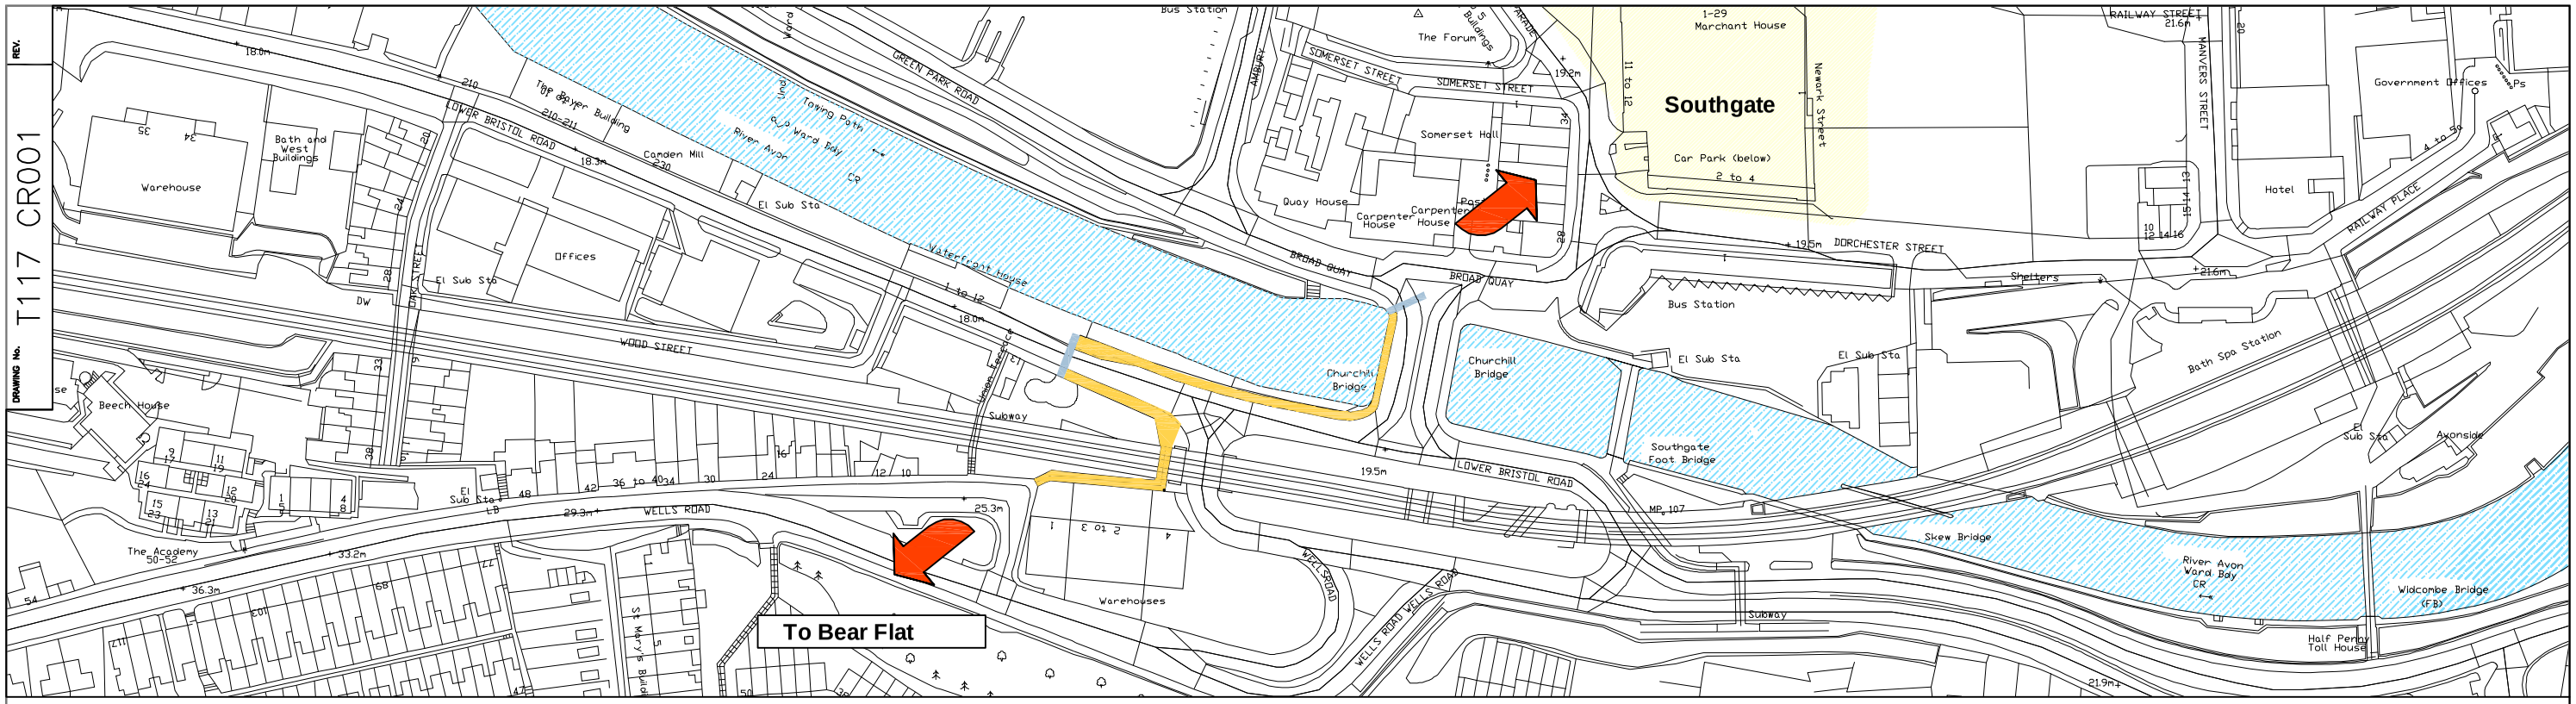

Location Plan 1:2000

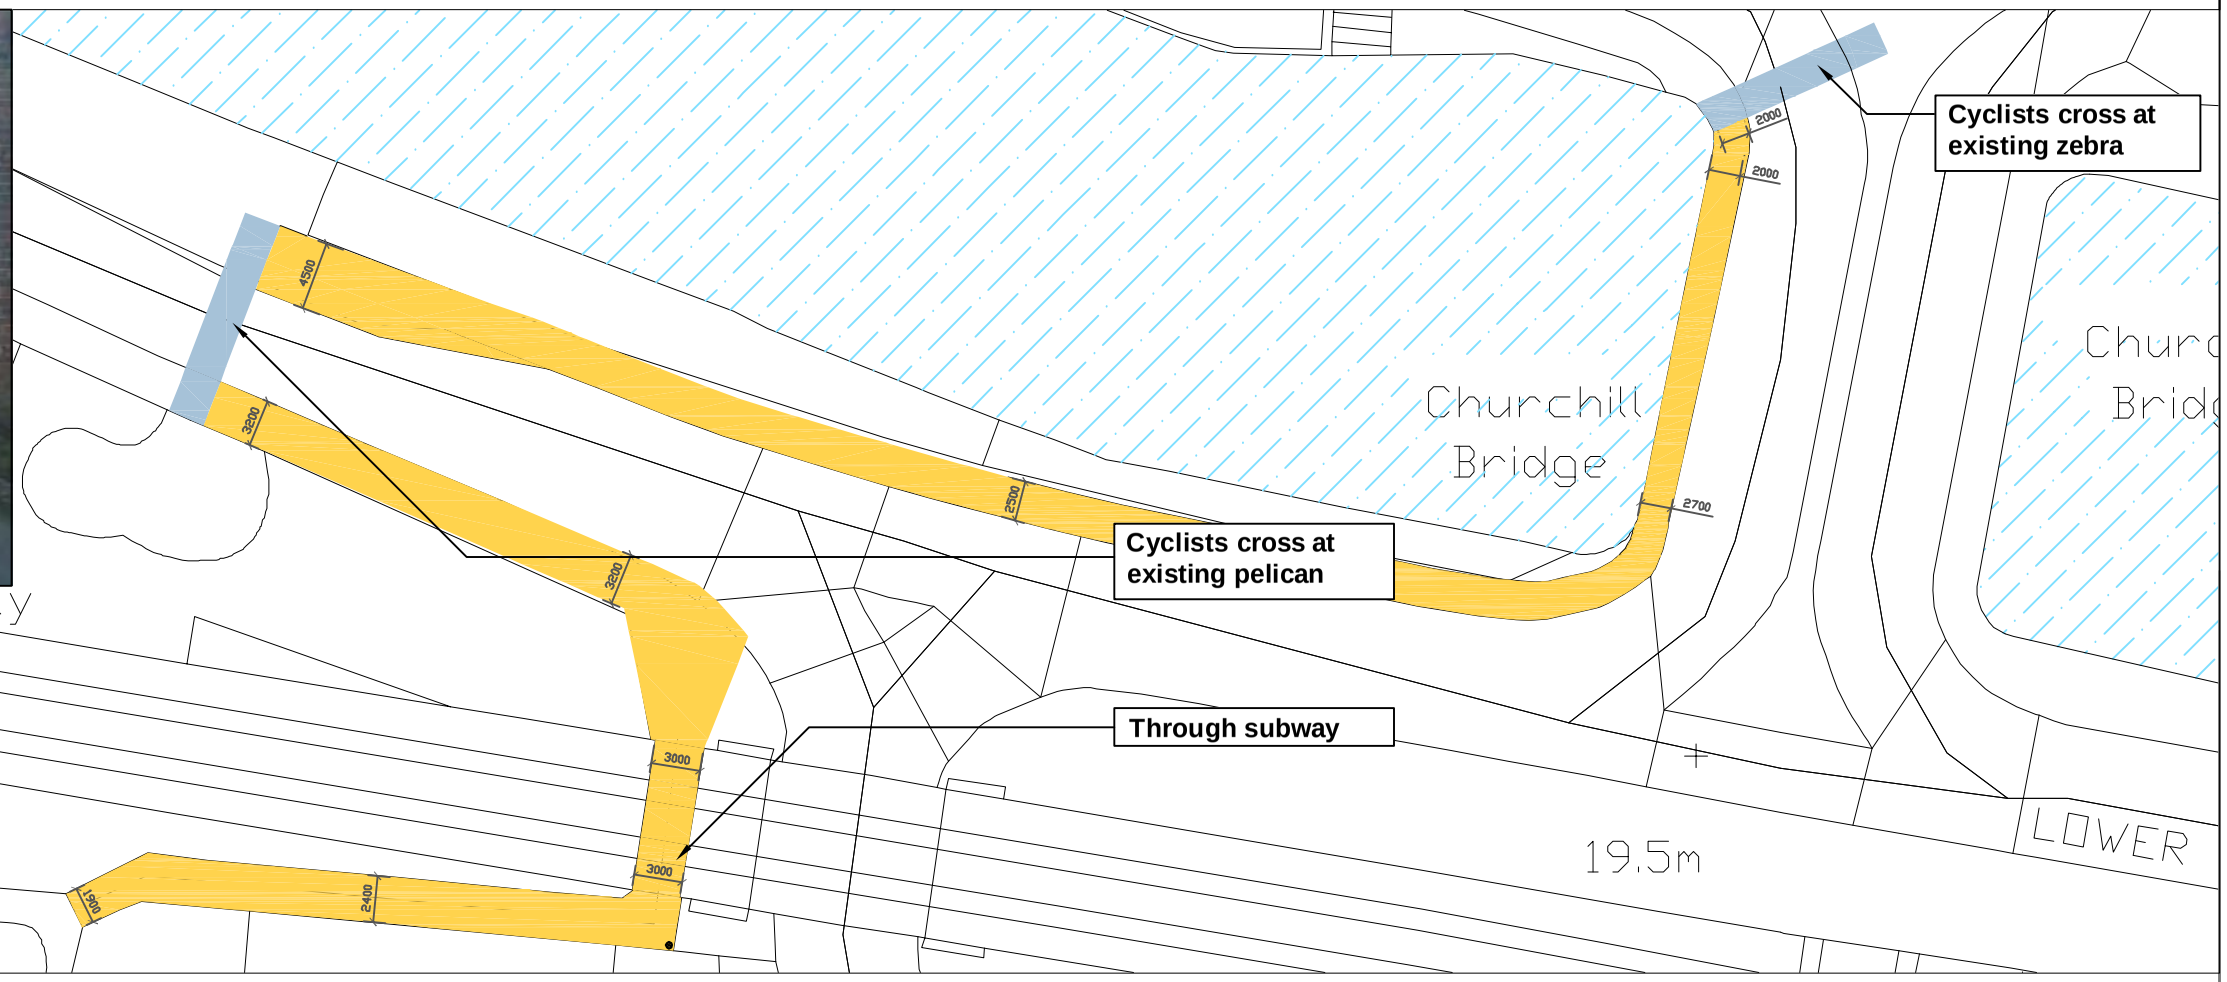

Link Plan 1:500

Bath & North East Somerset Council

PETER DAWSON
GROUP MANAGER, PLANNING POLICY & TRANSPORT

PRODUCED BY	SCHEME TITLE	DRAWING TITLE
TRAFFIC & SAFETY	Churchill Gyratory Cycle Route Link	Link Plan & Location

REV.	DATE	REVISIONS	DRWN.	CHKD.	APROV.

DATE 04/08/09	DRAWN BY TW	APPROVED BY
SCALE 1:500/2000	CHECKED AS	
CLIENT REF.		
DRAWING No. T117 CR001		REV.

PDF created with pdfFactory Pro trial version www.software-partners.co.uk