PROPOSED FLOOR PLAN CORNER COTTAGE
TUNBRIDGE ROAD
CHEW MAGNA BS40 8SP

GROUND FLOOR PLAN

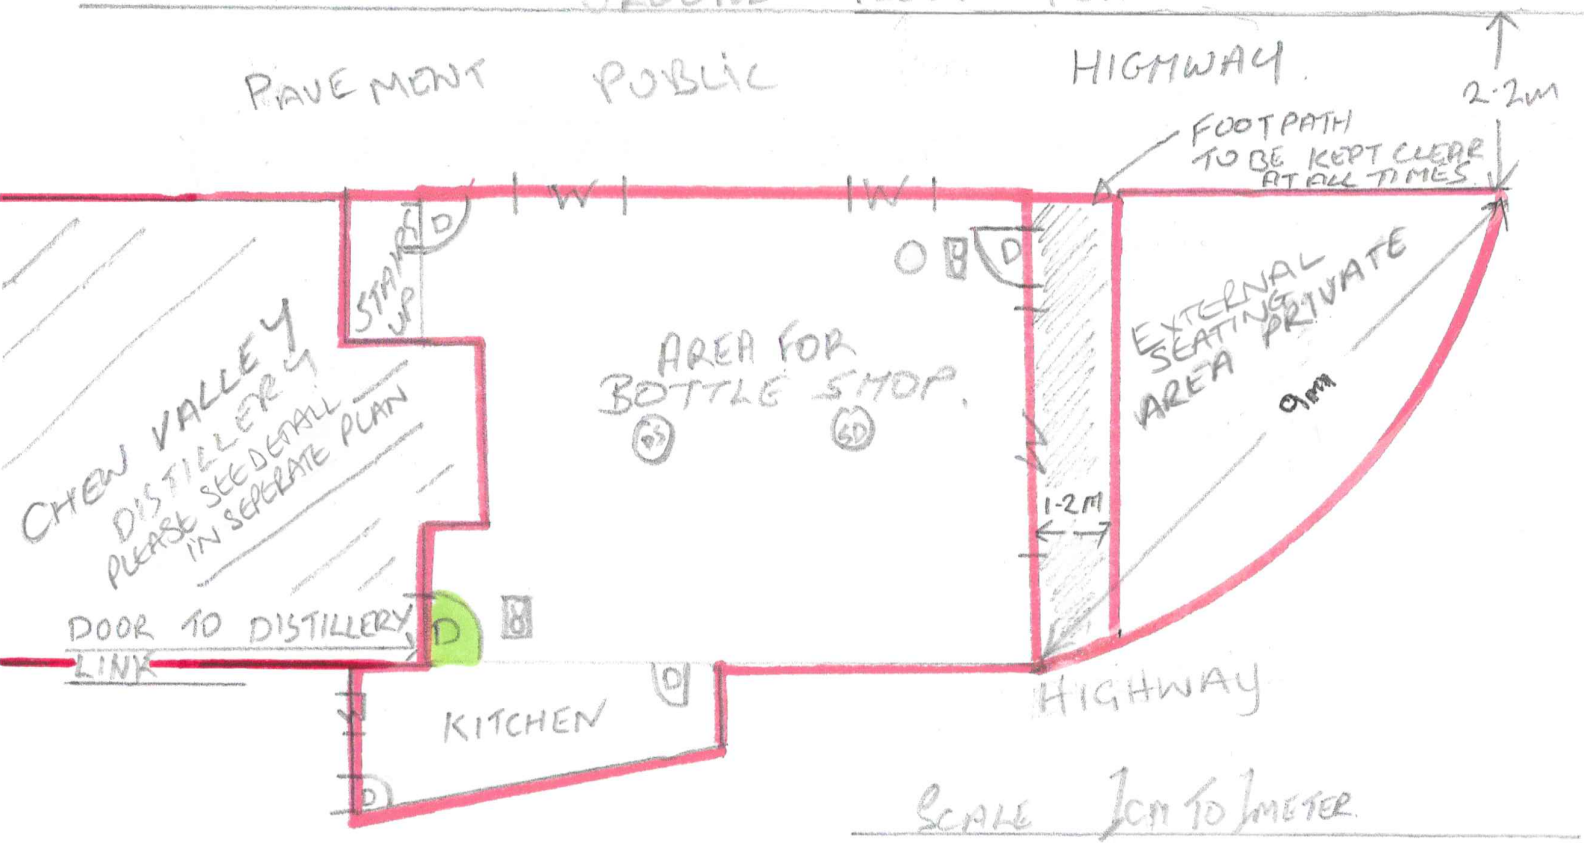

SCALE 1cm TO 1METER.

KEY.

D DOOR
D FROM EXIT
DISTILLERY.
FIRE EXIT
HS HEAT DETECTOR
SD SMOKE DETECTOR

FOR BOTH PLANS
GROUND & FIRST

O EMERGANCY

//////// SHADED AREA
FOOTPATH TO BE CLEAR AT ALL TIMES