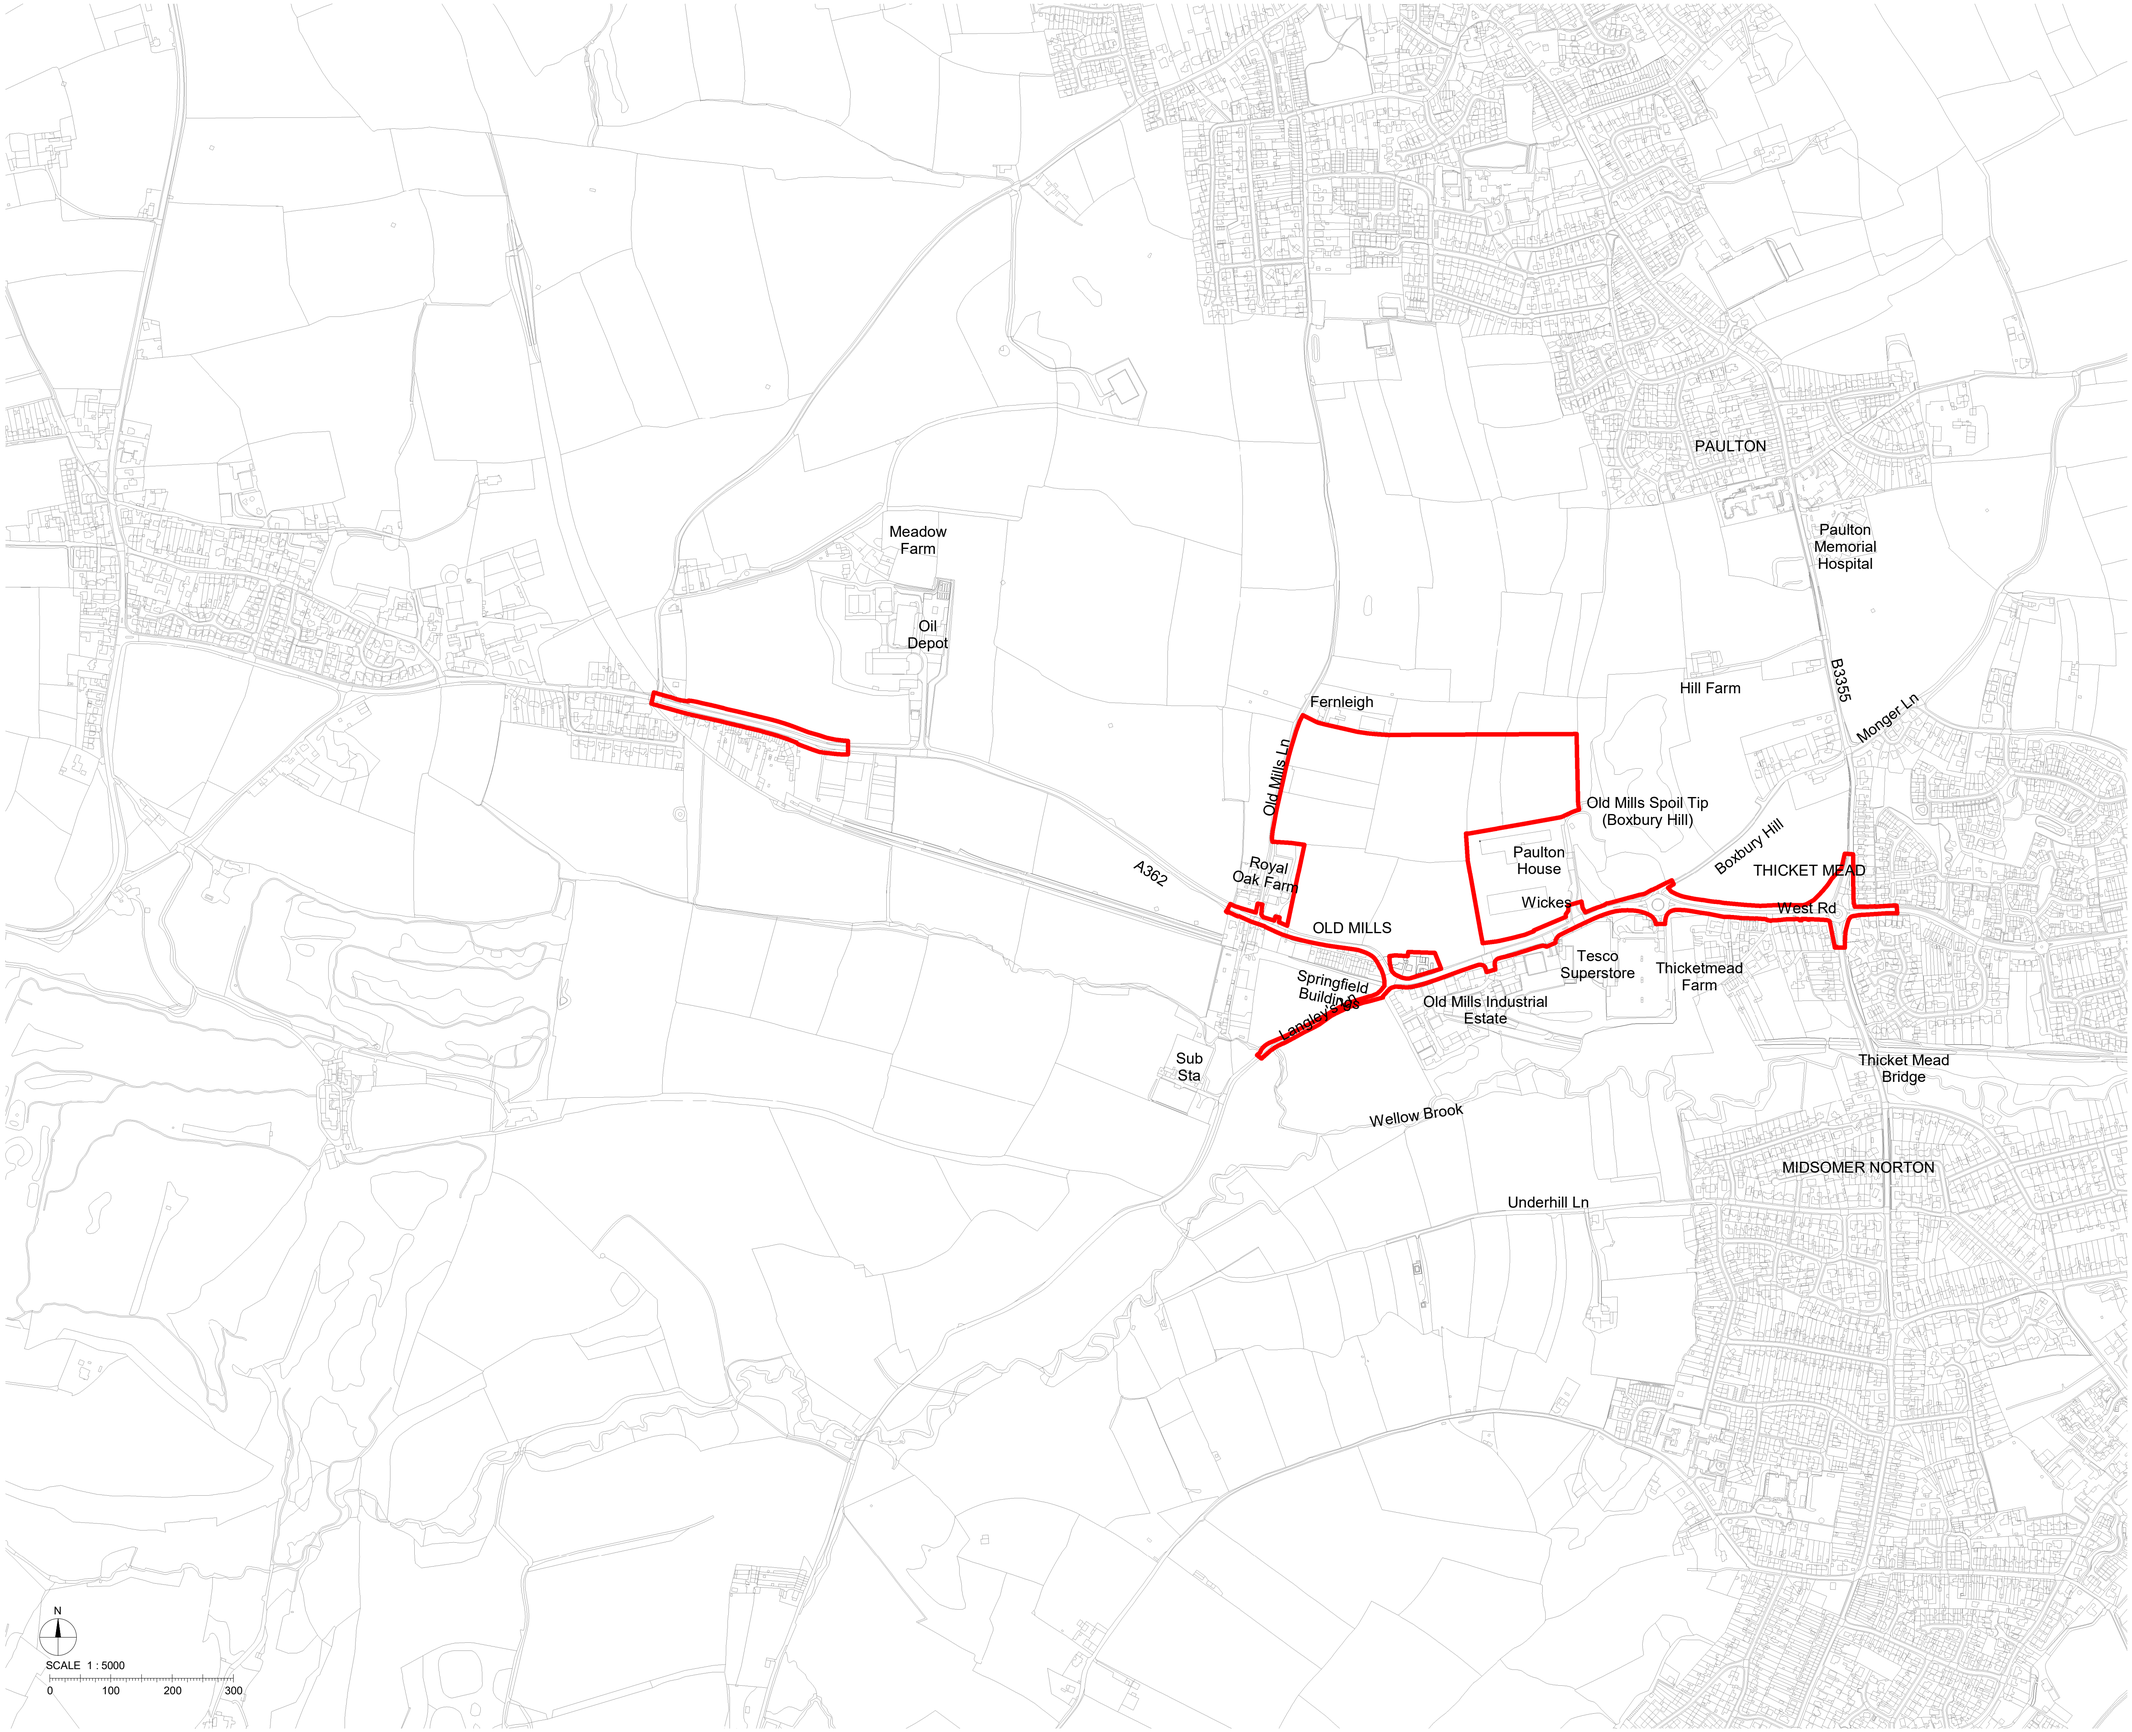

KEY

Site Boundary
(16.92 ha, 41.8 acres)

P08	Planning Submission review	09.01.2023	NH	NH
P07	Planning Submission review	08.01.2023	NH	NH
P06	Pre planning issue	20.10.2022	SW	NH
P05	Key and Note Updated	xx.xx.xxxx	SW	NH
P04	Draft issue for reivew	06.09.2022	NH	SW
P03	Pre-application submission	08.12.20	IDL	NH
P02	Redline Updated. Land Ownership Area TBC	11.11.20	IDL	NH
P01	First Issue	02.09.20	IDL	NH
Rev	Description	Date	Dr by	App by

original by	date created	approved by
IDL	24.08.2020	NH

AHR Architects Ltd
Vintry Building
Wine Street
Bristol
BS1 2BD
United Kingdom

T +44(0)117 9299146
E bristol@ahr.co.uk
www.ahr.co.uk

client name
Bath and North East Somerset Council

project
Somer Valley Enterprise Zone

drawing
Site Location

computer file
C:\Users\raheem.hashim\REVIT.LOCAL FILES\SVEZ-AHR-ZZ-ZZ-M3-A-SITEM_raheem.hashim.rvt

plot date

project number	scale
2019.006580.000	As indicated@A1

drawing number	rev	issue status
SVEZ-AHR-MP-ZZ-DR-A-91-000	P08	S0

This drawing is to be read in conjunction with all related drawings. All dimensions must be checked and verified on site before commencing any work or producing shop drawings. The originator should be notified immediately of any discrepancy.
This drawing is copyright and remains the property of AHR.