KEYNSHAM HIGH STREET
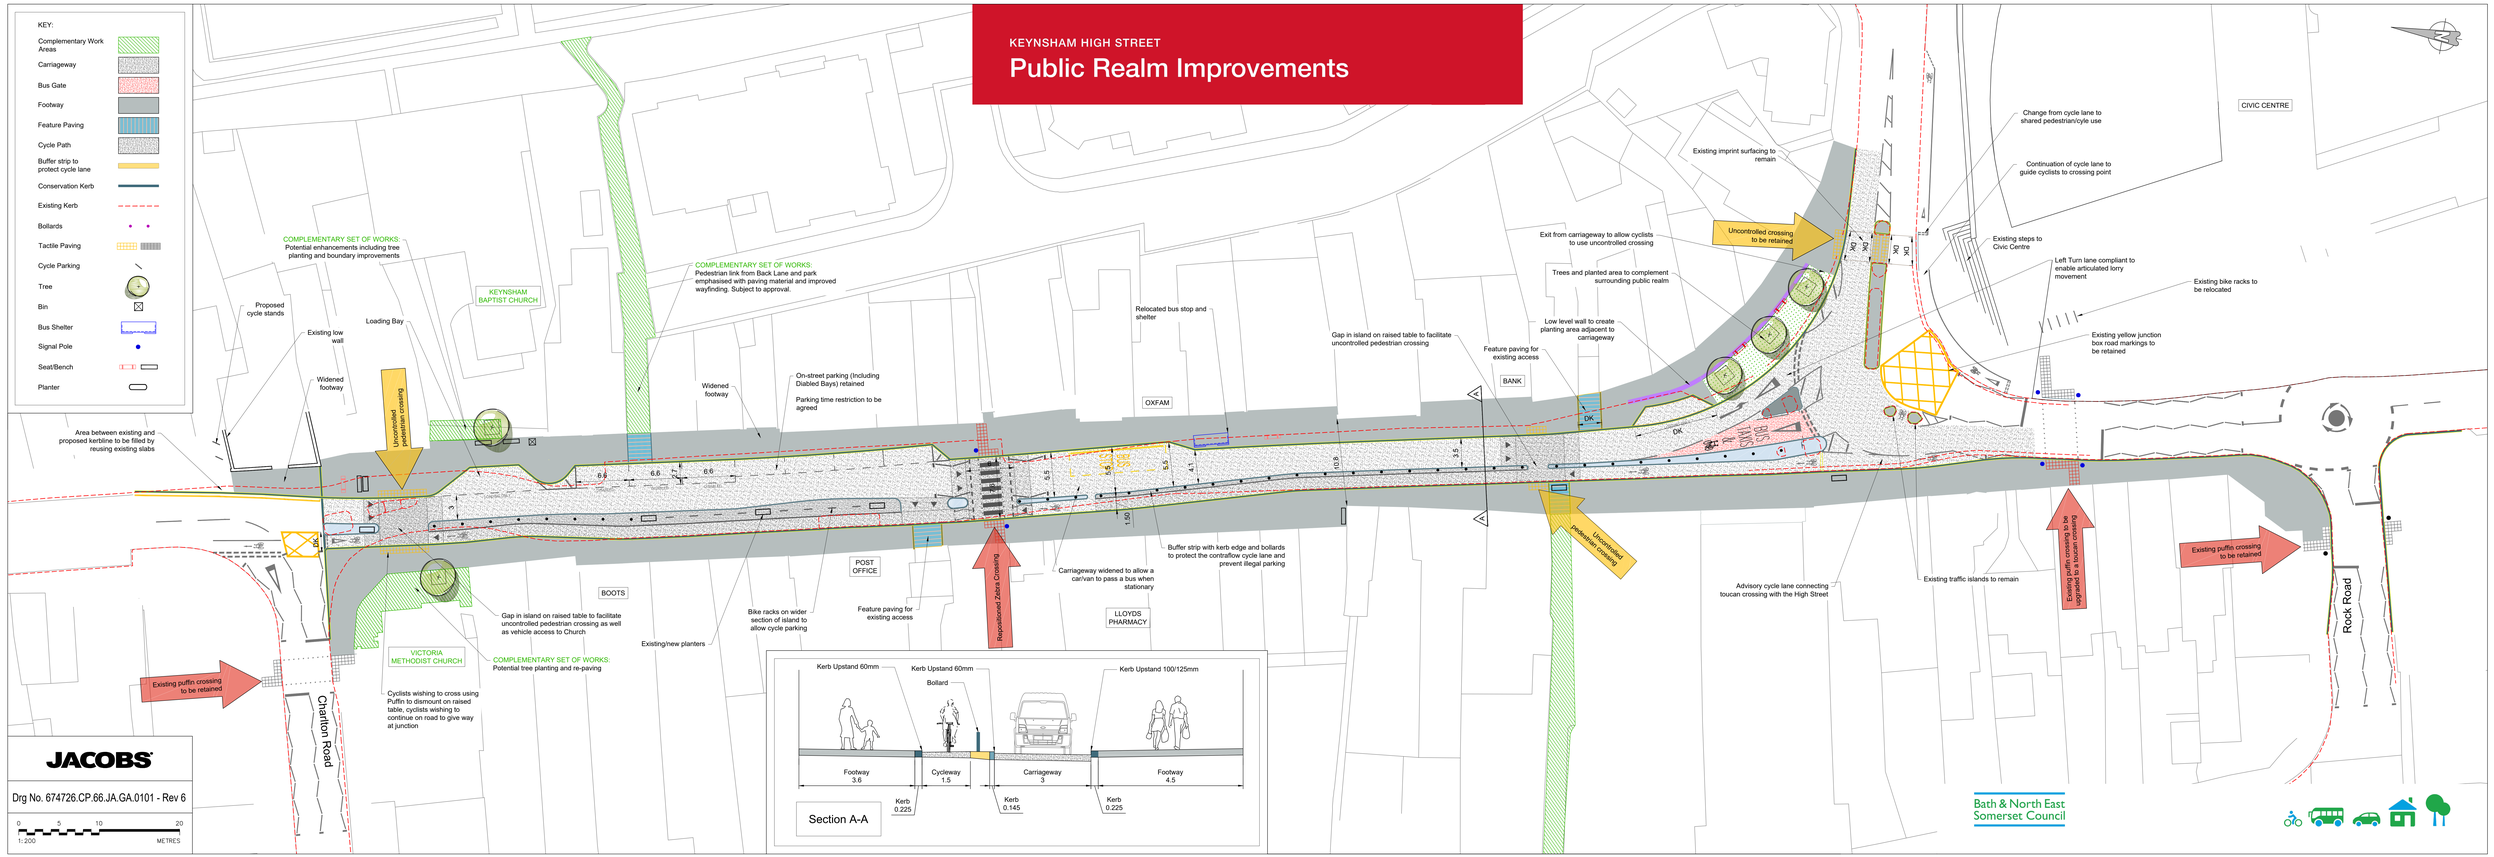
Public Realm Improvements