DRAWING No. TC8411/PR/02

REV.

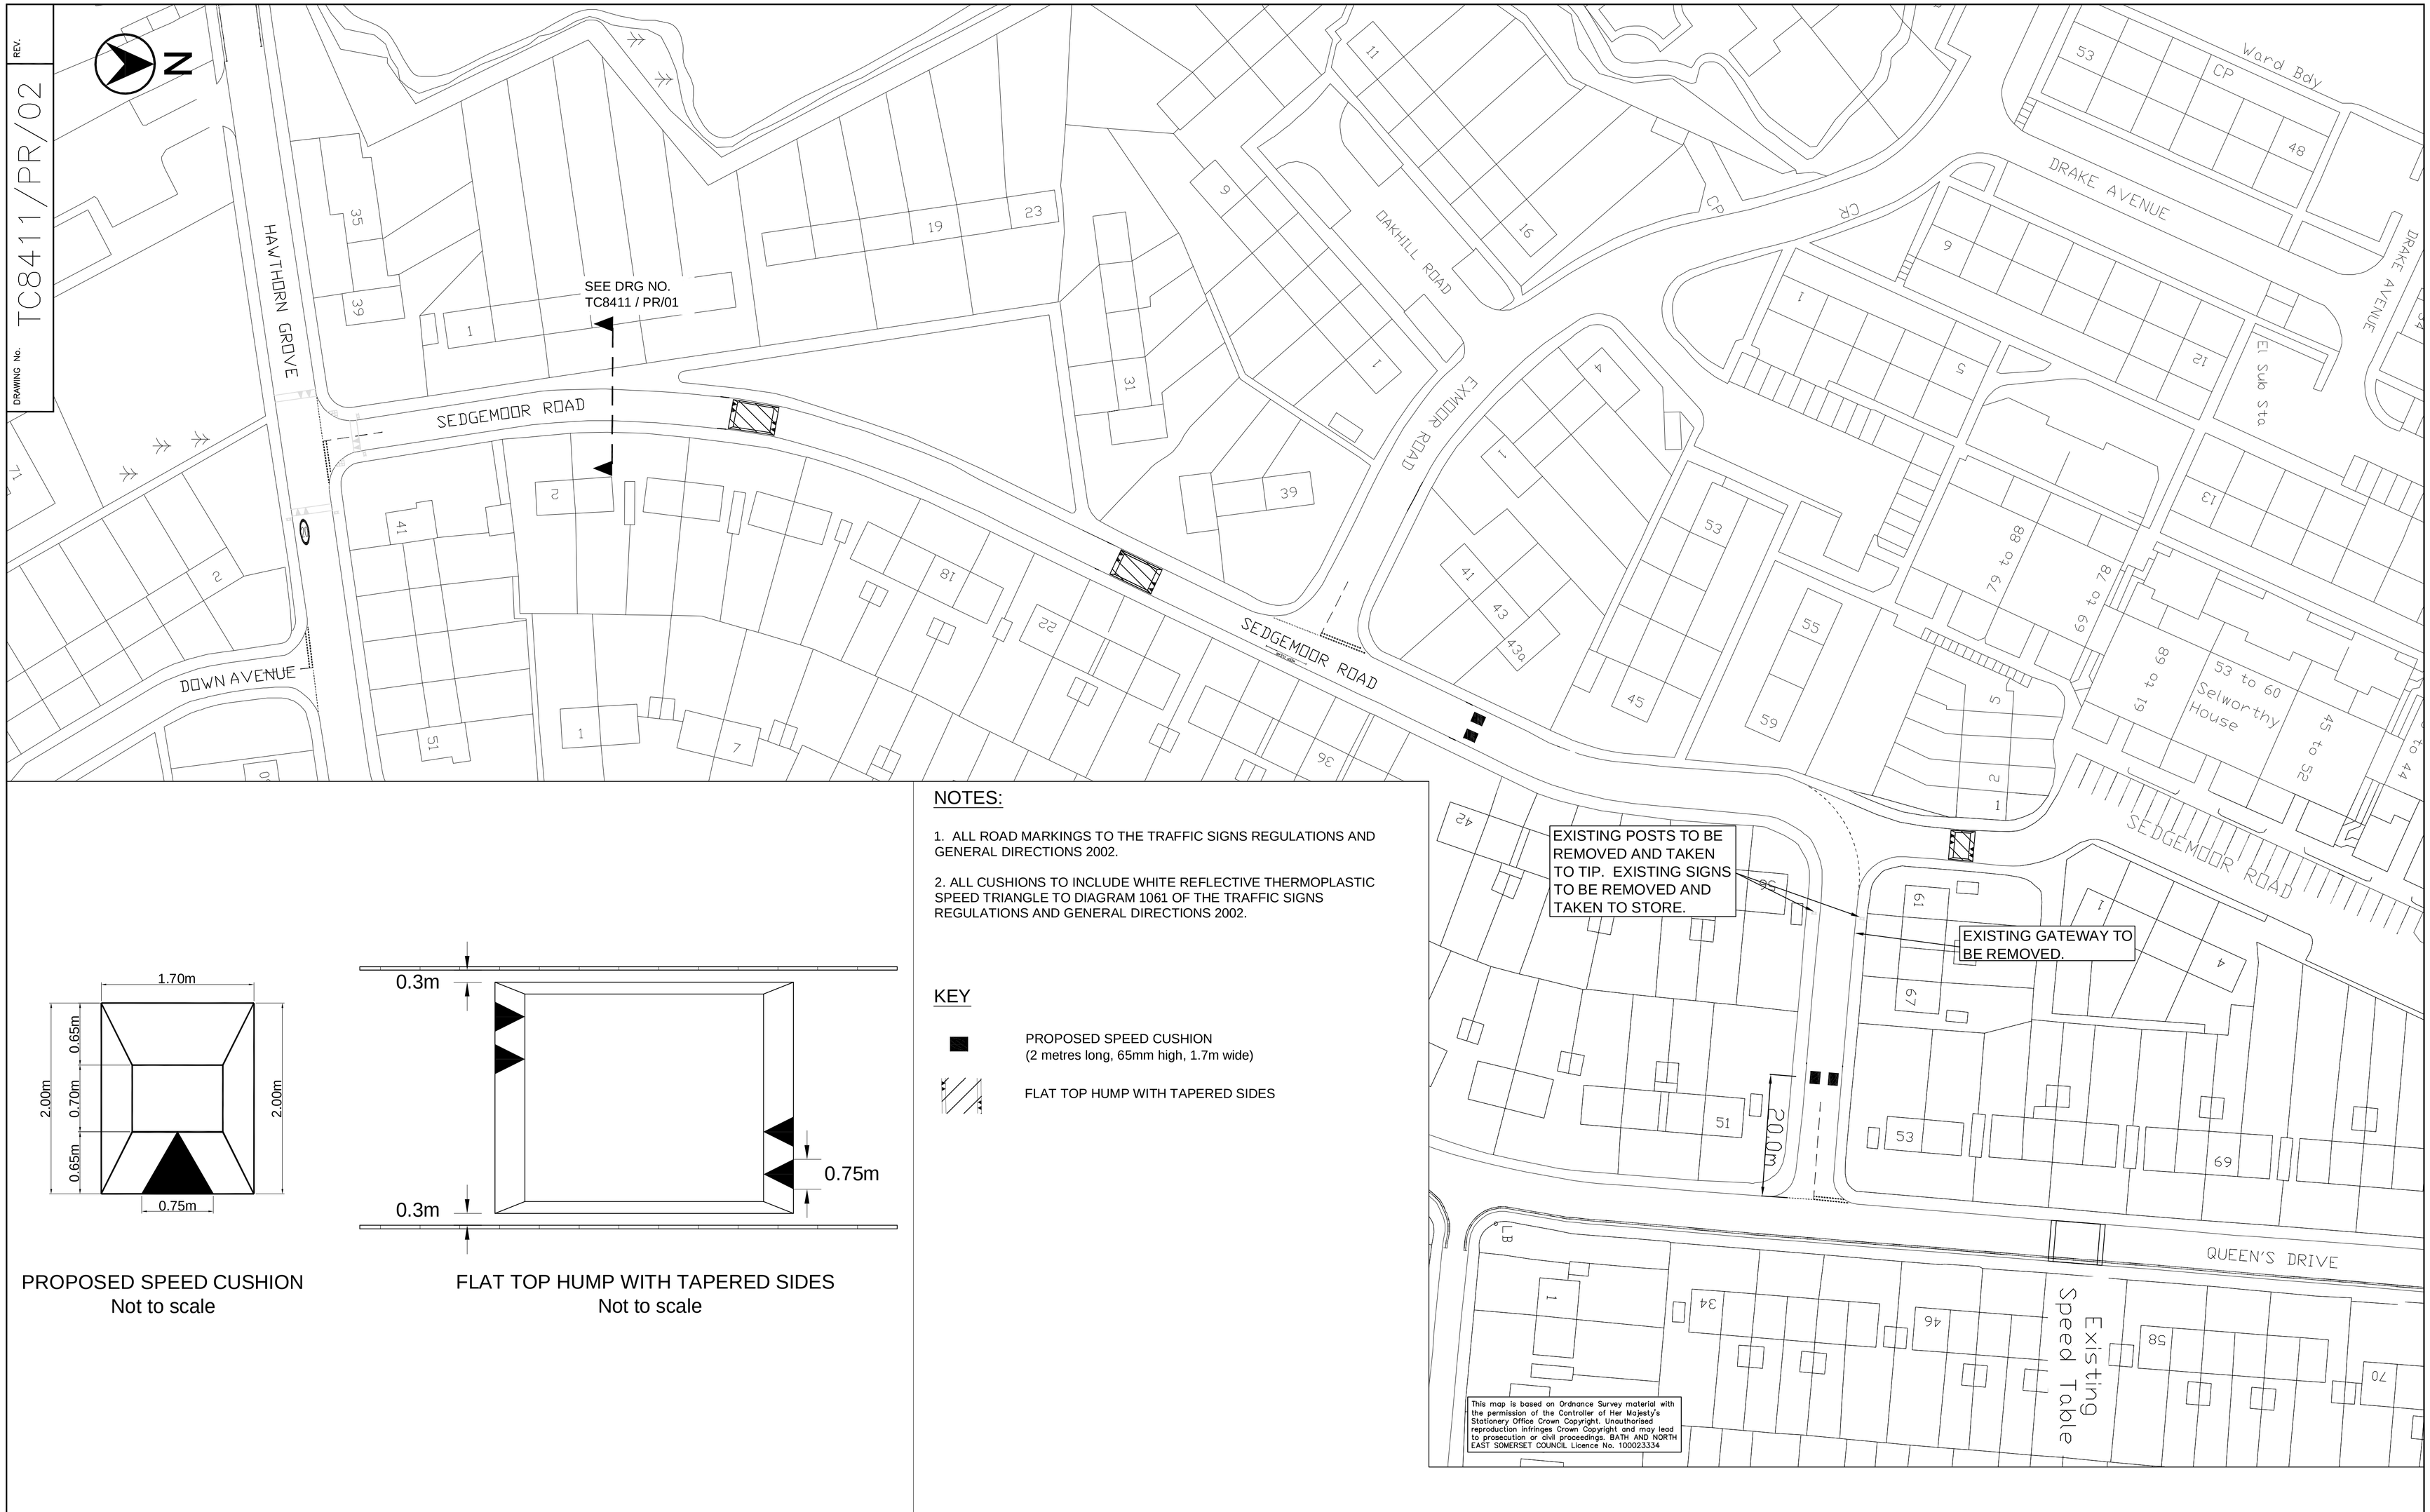

PROPOSED SPEED CUSHION
Not to scale

FLAT TOP HUMP WITH TAPERED SIDES
Not to scale

NOTES:

1. ALL ROAD MARKINGS TO THE TRAFFIC SIGNS REGULATIONS AND GENERAL DIRECTIONS 2002.

2. ALL CUSHIONS TO INCLUDE WHITE REFLECTIVE THERMOPLASTIC SPEED TRIANGLE TO DIAGRAM 1061 OF THE TRAFFIC SIGNS REGULATIONS AND GENERAL DIRECTIONS 2002.

KEY

■ PROPOSED SPEED CUSHION (2 metres long, 65mm high, 1.7m wide)

FLAT TOP HUMP WITH TAPERED SIDES

Bath & North East Somerset Council

KELVIN PACKER
SERVICE MANAGER – HIGHWAYS AND PARKING
ENVIRONMENTAL SERVICES

PRODUCED BY	SCHEME TITLE	DRAWING TITLE
DESIGN GROUP	HAWTHORN GROVE 20mph SPEED LIMIT	CONSULTATION PLAN SHEET 2 OF 2

REV.	DATE	REVISIONS	DRWN.	CHKD.	APROV.

DATE DEC 10	DRAWN BY DMM	APPROVED BY
SCALE 1:500 @A1	CHECKED TP	
CLIENT REF.		
DRAWING No. TC8411/PR/02		REV.

PDF created with pdfFactory Pro trial version www.software-partners.co.uk